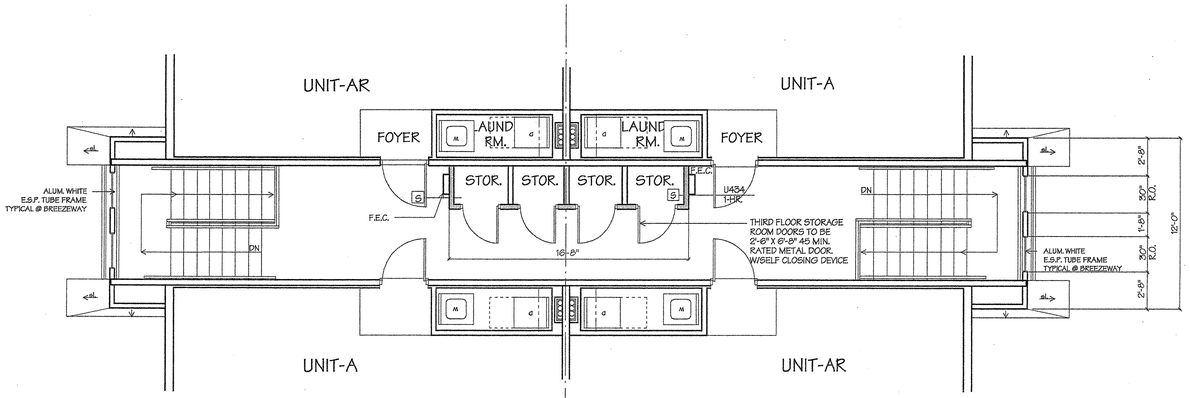

3 BUILDING IA THIRD FLOOR STAIR CORE PLAN
1/4" = 1'-0"

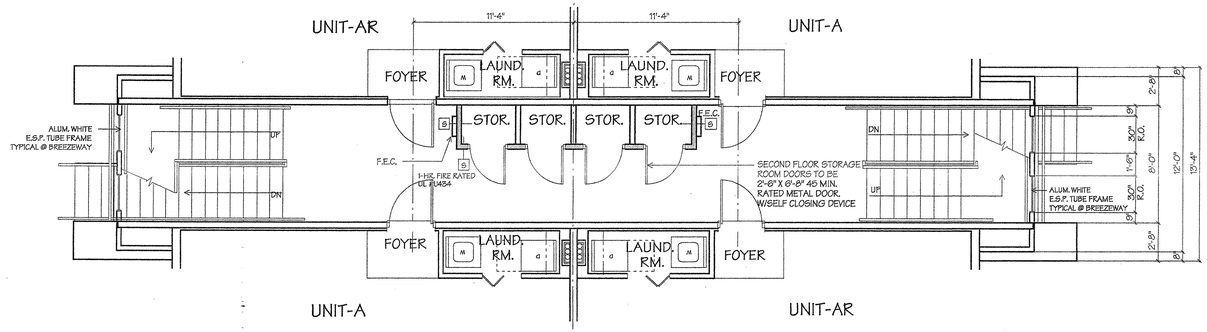

2 BUILDING IA SECOND FLOOR STAIR CORE PLAN
1/4" = 1'-0"

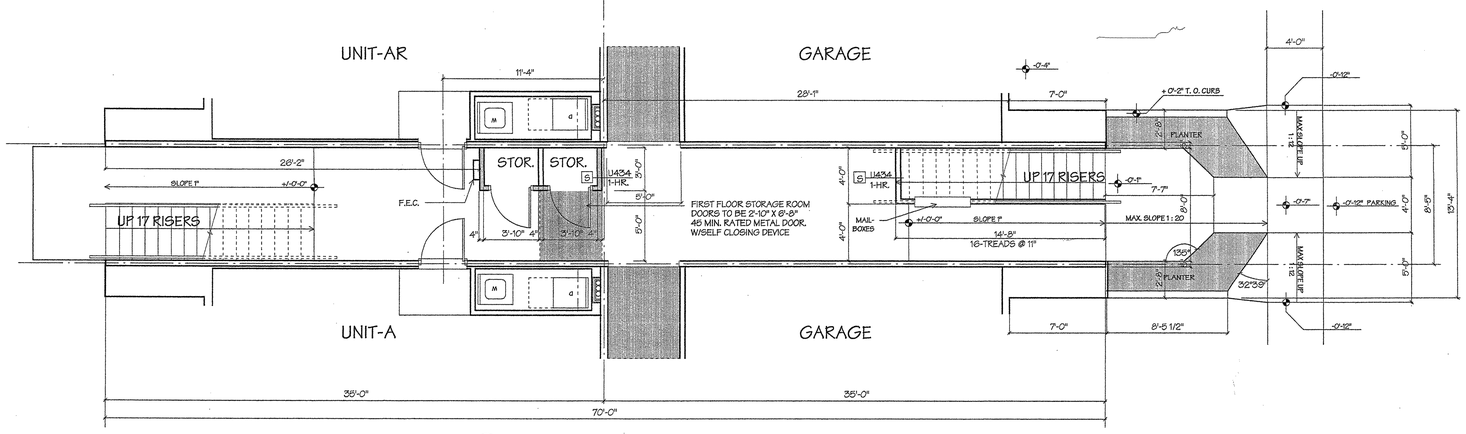

1 BUILDING IA FIRST FLOOR STAIR CORE PLAN
1/4" = 1'-0"

RECEIVED
JUL 18 2002
MALL

STAIR CORE PLAN

REVISIONS	BY
1 VALUE ENGINEERING	F.A.C. 6/15/01
2 ADD DIMS FOR CLARIFICATION	F.A.C. 7/15/02

MARC WIENER, A.I.A.
ARCHITECTURE/PLANNING
33 S.E. 4th STREET SUITE 101
BOCA RATON, FLORIDA 33432
561-750-4111 FAX: 561-750-5298
MARC WIENER
AR # 0009416

OWNER: KOLTER CORPORATION
150 EAST PALMETTO PARK ROAD
SUITE # 330
BOCA RATON, FLORIDA 33432
561-394-5600

'THE GRAND' LUXURY APARTMENTS
PALM BEACH GARDENS, FLORIDA

Contract	
Permit	
Bid	
Date	9/25/99
Scale	AS NOTED
Drawn	F.A.C.
Job	99040
Sheet	A4.02 IA
Of	Sheets

©1999 MARC WIENER, A.I.A.

99040 - A 4.09 5/15/01
PLOT DATE: 2/28/02