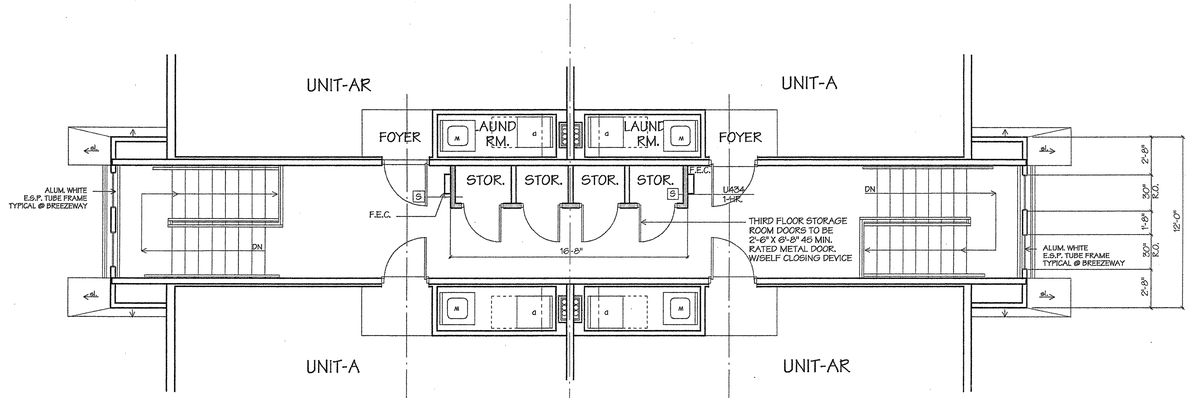

3 BUILDING IB THIRD FLOOR STAIR CORE PLAN

1/4" = 1'-0"

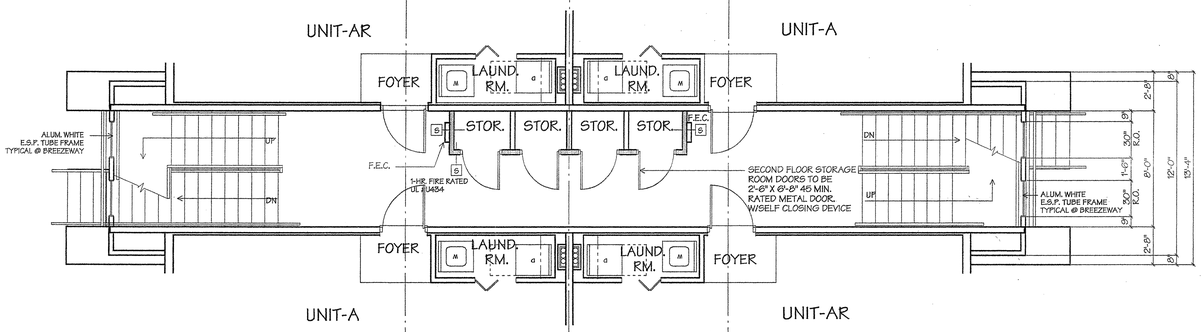

2 BUILDING IB SECOND FLOOR STAIR CORE PLAN

1/4" = 1'-0"

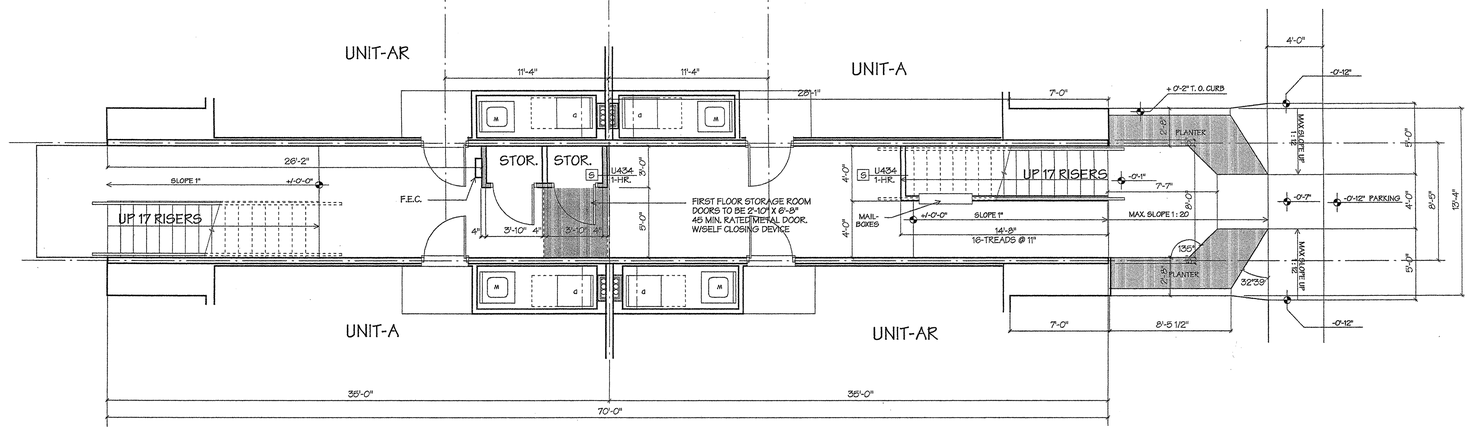

1 BUILDING IB FIRST FLOOR STAIR CORE PLAN

1/4" = 1'-0"

RECEIVED
JUL 18 2002
MALL

STAIR CORE PLAN

©1999 MARC WIENER, A.I.A.

98040 - A4.02IB 5/15/01
PLOT DATE: 7/18/02

REVISIONS	BY
1 VALUE ENGINEER.	P.A.C. 5/18/01
2 ADD DIMS FOR CLARIFICATION	P.A.C. 7/18/02

MARC WIENER, A.I.A.
ARCHITECTURE/PLANNING
33 S.E. 4th STREET - SUITE 101
BOCA RATON, FLORIDA 33432
561-750-4111 - FAX 561-750-0238

MARC WIENER
AR # 0010446

OWNER: KOLTER CORPORATION
1250 EAST PALMETTO PARK ROAD
SUITE 400
BOCA RATON, FLORIDA 33432
561-394-6600

'THE GRAND'
LUXURY APARTMENTS
PALM BEACH GARDENS, FLORIDA

Contracts	
Permits	
Bid	
Date	9/25/99
Scale	AS NOTED
Drawn	P.A.C.
Job	98040
Sheet	A4.02 IB
Of	Sheets